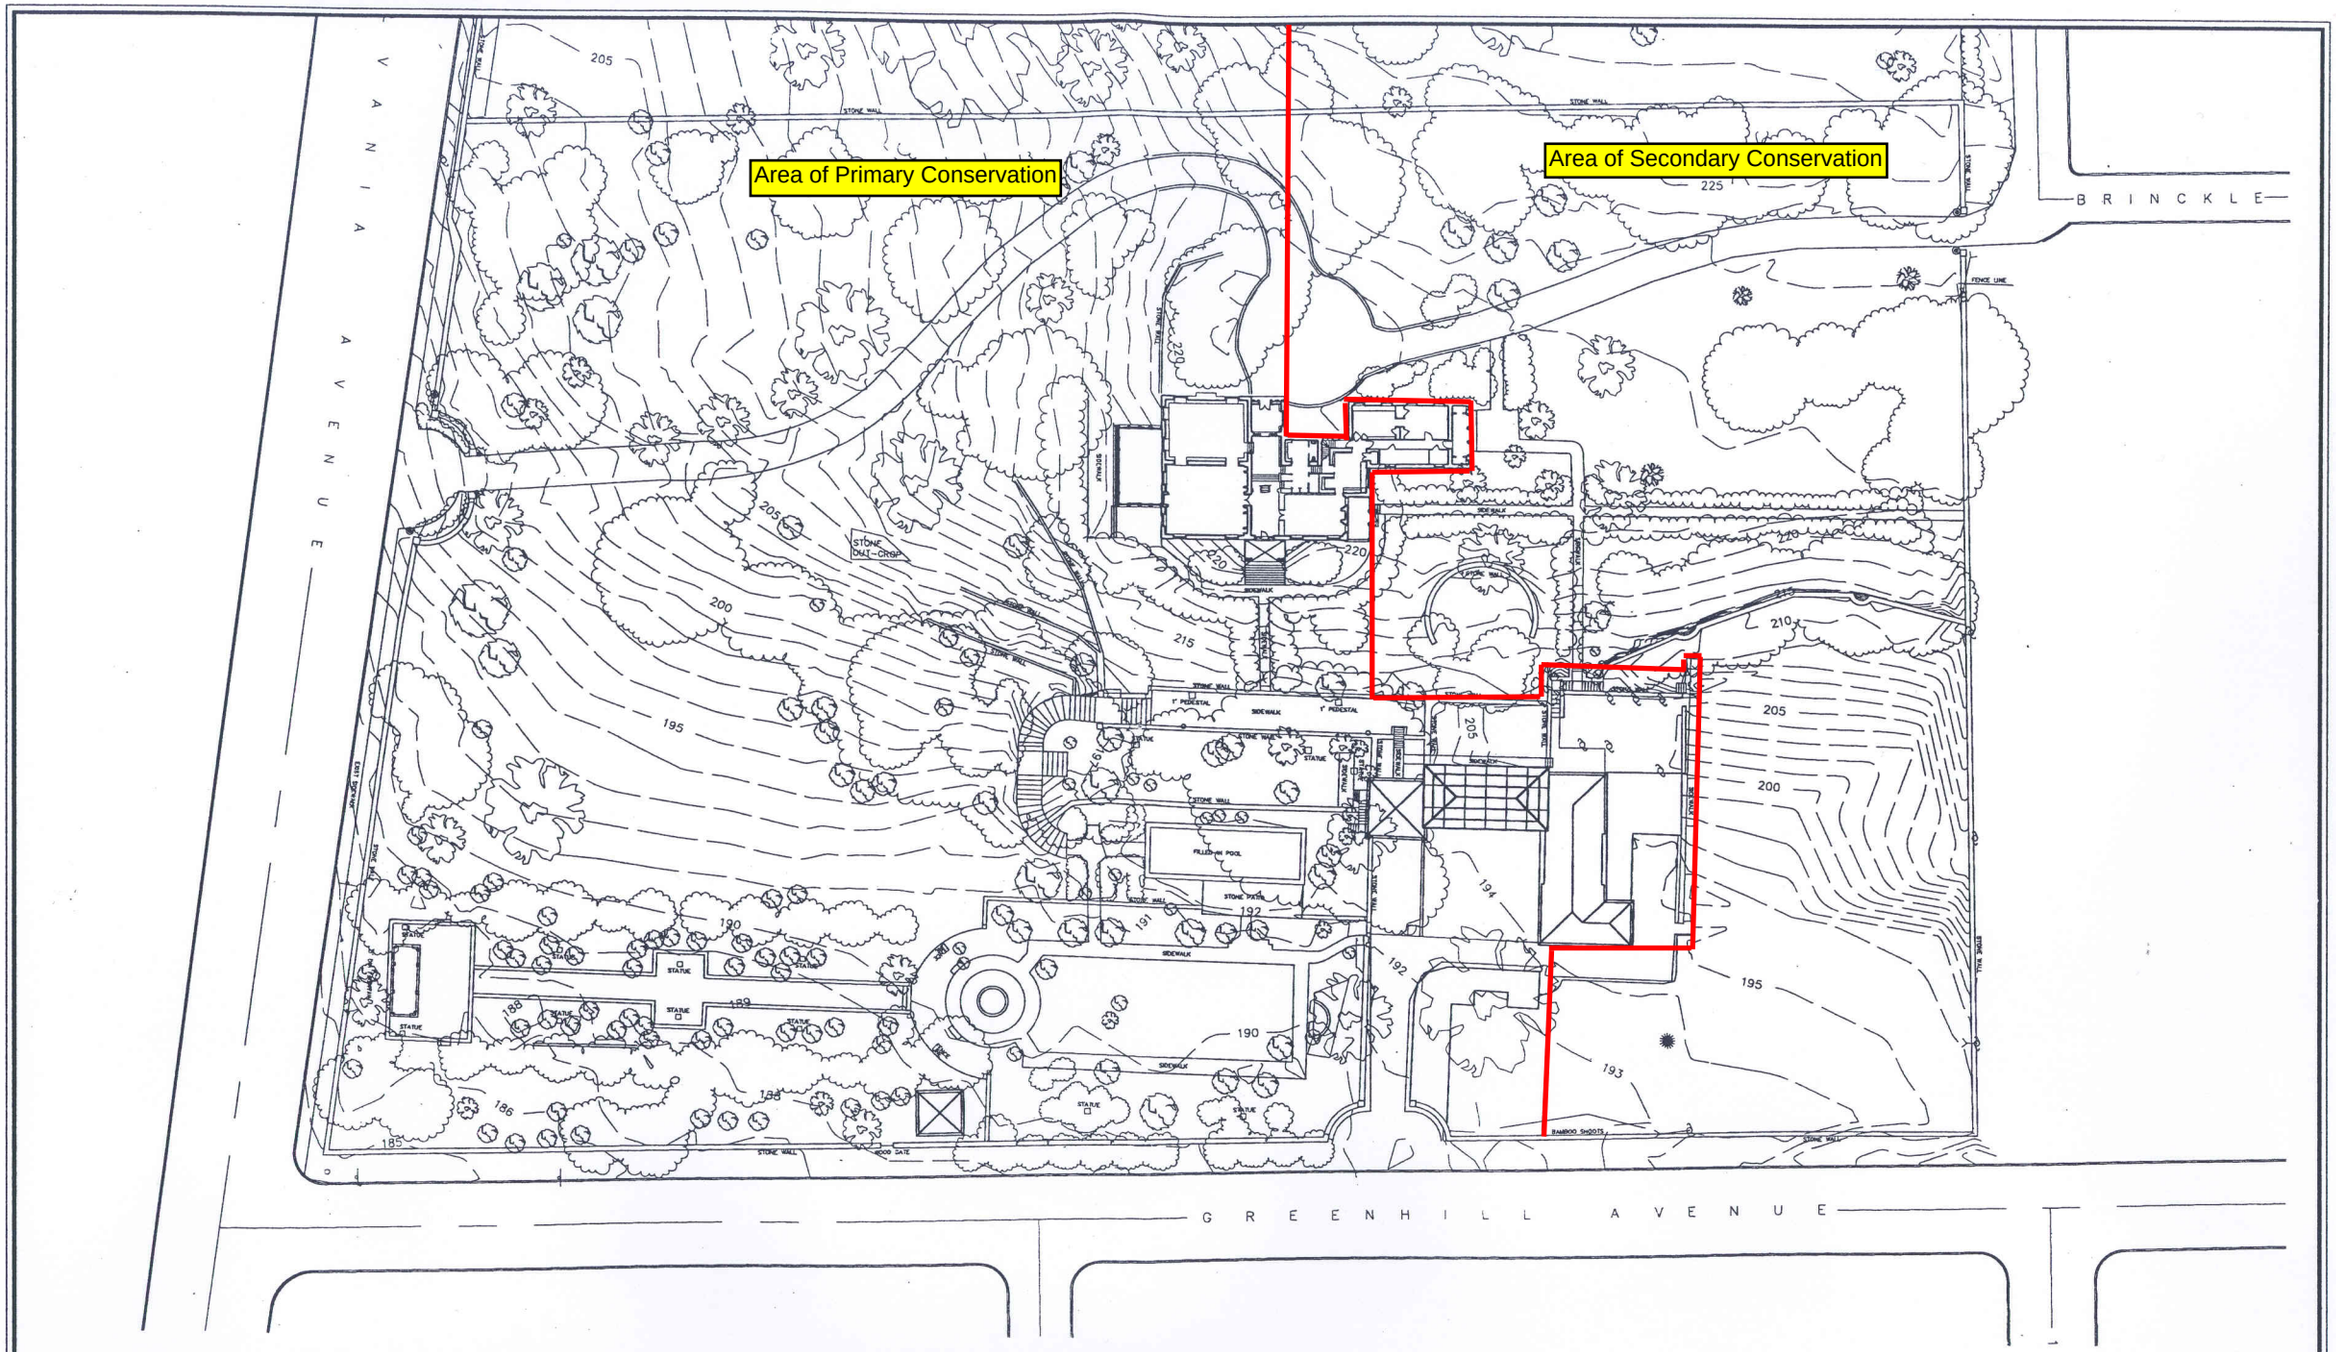

HOMSEY
ARCHITECTS

GIBRALTAR
SITE PLAN

NORTH

SCALE IN FEET
0 15 30 60