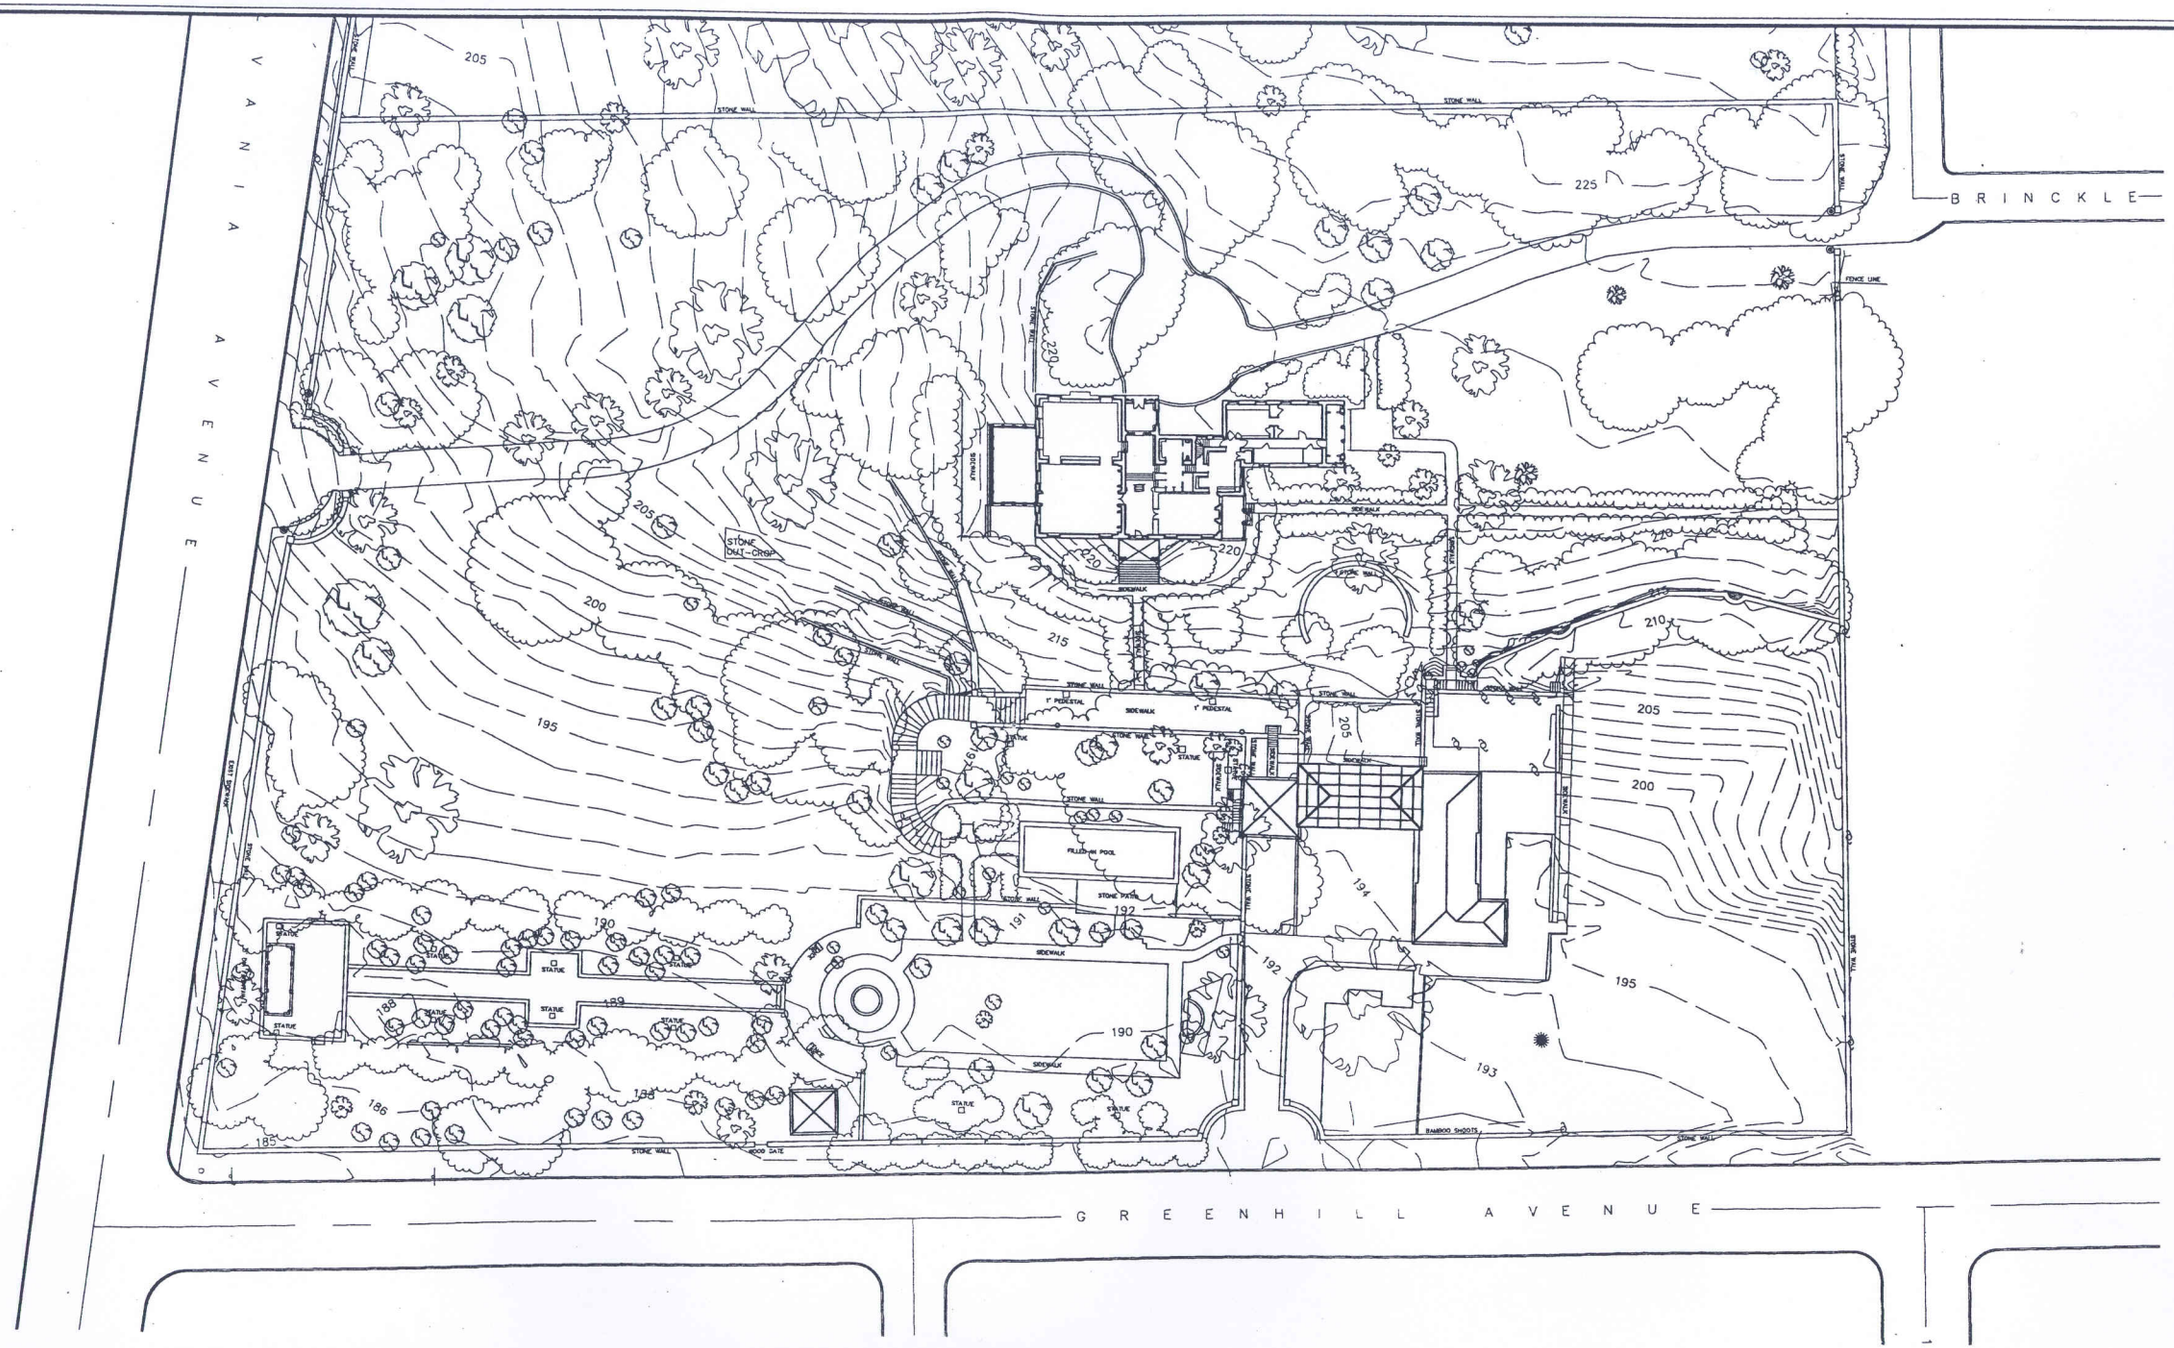

HOMSEY
ARCHITECTS

GIBRALTAR

SITE PLAN

NORTH

SCALE IN FEET

0 15 30 60